

# Work Order ID 163902

Monday, July 10, 2017 12:42:30 PM

**\*163902\***

Page 1

Item ID: D3914-7 Accept **\*N900040100\*** Setup Start **\*NS1\***  
 Revision ID: Stop **\*NS2\***  
 Item Name: Rib  
 Start Date: 7/14/2017 Start Qty: 2.00 **\*2\*** Cust Item ID:  
 Required Date: 7/17/2017 Req'd Qty: 2.00 **\*2\*** Customer:

Reference: DAS  
 Approvals: Process Plan: 21 JUL 12 2017 Tooling: \_\_\_\_\_ Date: \_\_\_\_\_ Run Start **\*NR1\***  
 QC: \_\_\_\_\_ Date: \_\_\_\_\_ SPC (Y/N): \_\_\_\_\_ Date: \_\_\_\_\_ Stop **\*NR2\***

| Sequence ID/<br>Work Center ID | Operation<br>Description                                                    | Set Up/<br>Run Hours | Tool ID | Tool # | Plan<br>Code | Accept<br>Qty | Reject<br>Qty | Reject<br>Number | Insp.<br>Stamp |
|--------------------------------|-----------------------------------------------------------------------------|----------------------|---------|--------|--------------|---------------|---------------|------------------|----------------|
| <b>Draw Nbr</b>                | <b>Revision Nbr</b>                                                         |                      |         |        |              |               |               |                  |                |
| D3914                          | D                                                                           |                      |         |        |              |               |               |                  |                |
| 100                            |                                                                             | 0.00                 |         |        |              |               |               |                  |                |
| <b>*100*</b>                   |                                                                             |                      |         |        |              |               |               |                  |                |
| Large Fab                      | Memo                                                                        | 0.30                 |         |        |              |               |               |                  |                |
| Large Fab                      | 1- Cut tube as per dwg D3914<br>2- debur and remove identification markings |                      |         |        |              |               |               |                  |                |
| 110                            | QC6- All purchased or subcontracted products                                | 0.00                 |         |        |              |               |               |                  |                |
| <b>*110*</b>                   |                                                                             |                      |         |        |              |               |               |                  |                |
| QC                             | Memo                                                                        | 0.00                 |         |        |              |               |               |                  |                |
| Quality Control                |                                                                             |                      |         |        |              |               |               |                  |                |
| 120                            | Identify as per dwg & Stock Location: <u>WA004</u>                          | 0.00                 |         |        |              |               |               |                  |                |
| <b>*120*</b>                   |                                                                             |                      |         |        |              |               |               |                  |                |
| Packaging                      | Memo                                                                        | 0.02                 |         |        |              |               |               |                  |                |
| Packaging                      | LOCATION: WA004                                                             |                      |         |        |              |               |               |                  |                |

2X D.M.L 2017-07-14  
DC

2 38  
9-88  
JUL 14 2017

2 CP 17-07-14

DQA: \_\_\_\_\_ Date: \_\_\_\_\_



## WORK ORDER NON-CONFORMANCE / UPDATE

QA Closed: \_\_\_\_\_ Date: \_\_\_\_\_

Work Order update only ☐

|   |   |   |  |                                                 |  |
|---|---|---|--|-------------------------------------------------|--|
| Work Order: _____<br><br>Part No. _____<br><br>NCR No. _____   | <b>DISPOSITION</b><br><br>Rework <input type="checkbox"/><br>Scrap <input type="checkbox"/><br>Use-as-is <input type="checkbox"/><br>Suspected Unapproved <input type="checkbox"/> | <b>AGAINST DEPARTMENT/PROCESS</b><br><br><div style="display: flex; justify-content: space-between;"> <div>             Skid-tube <input type="checkbox"/><br/>             Machining <input type="checkbox"/><br/>             Thermoforming <input type="checkbox"/><br/>             Large Fab <input type="checkbox"/> </div> <div>             Cross tube <input type="checkbox"/><br/>             Small Fab <input type="checkbox"/><br/>             Finishing <input type="checkbox"/><br/>             Composite <input type="checkbox"/> </div> <div>             Water Jet <input type="checkbox"/><br/>             Prod. Eng. Coord. <input type="checkbox"/><br/>             Rec/Store/Packaging <input type="checkbox"/><br/>             Supplier <input type="checkbox"/> </div> <div>             Engineering <input type="checkbox"/><br/>             Quality <input type="checkbox"/><br/>             Other <input type="checkbox"/> </div> </div>   |  |                                                 |  |
| Date : _____   | Step #: _____   | QTY Effective : _____   |  | MRB (QSI042) Approval                           |  |
| Description Work Order Deviation   |   | Disposition   |  |                                                 |  |
|   |   |   |  | Completed By                                    |  |
|   |   |   |  | Lead hand / Supervisor<br>Approval Verification |  |
|   |   |   |  | QC / QA Coordinator<br>Approval                 |  |
| <b>Root Cause</b><br><div style="display: flex; justify-content: space-between;"> <div>             Environment <input type="checkbox"/><br/>             Design <input type="checkbox"/><br/>             Doc/Data <input type="checkbox"/><br/>             Equip/Tooling <input type="checkbox"/><br/>             Handling/Pre <input type="checkbox"/><br/>             Material <input type="checkbox"/><br/>             Internal Transport <input type="checkbox"/><br/>             Tribal Knowledge <input type="checkbox"/><br/>             LOA <input type="checkbox"/><br/>             Substation <input type="checkbox"/><br/>             Past Expiry Date <input type="checkbox"/><br/>             Misidentified <input type="checkbox"/> </div> <div>             No Re-verification <input type="checkbox"/><br/>             Operator <input type="checkbox"/><br/>             Offset/Setup <input type="checkbox"/><br/>             Supplier <input type="checkbox"/><br/>             Training <input type="checkbox"/><br/>             Use for Testing <input type="checkbox"/><br/>             Poor Information <input type="checkbox"/><br/>             Rushing <input type="checkbox"/><br/>             Product Improvement <input type="checkbox"/><br/>             Process Improvement <input type="checkbox"/><br/>             Manufacturing Process <input type="checkbox"/><br/>             Past Due <input type="checkbox"/> </div> </div> |   | <b>FAULT CATEGORY</b><br><div style="display: flex; justify-content: space-between;"> <div>             Pressure/Forced <input type="checkbox"/><br/>             Bending <input type="checkbox"/><br/>             Centre Not Concentric <input type="checkbox"/><br/>             Cracks <input type="checkbox"/><br/>             Crimp/Kink/Ripple/Wave <input type="checkbox"/><br/>             Cuffs <input type="checkbox"/><br/>             Crushing <input type="checkbox"/><br/>             Heat Treat <input type="checkbox"/><br/>             Wave/Twist in Tube <input type="checkbox"/><br/>             Marks/Chatter <input type="checkbox"/> </div> <div>             Temperature/Cure <input type="checkbox"/><br/>             Set-up <input type="checkbox"/><br/>             BOM/Route <input type="checkbox"/><br/>             Broken/Damage/Defect <input type="checkbox"/><br/>             Inspection Incomplete/Unqualified <input type="checkbox"/><br/>             Contamination <input type="checkbox"/><br/>             Countersink <input type="checkbox"/><br/>             Cut Too Short <input type="checkbox"/><br/>             Instructions Incomplete/Unclear <input type="checkbox"/><br/>             Drill Holes <input type="checkbox"/> </div> <div>             Power Loss/Surge <input type="checkbox"/><br/>             Folio/Program <input type="checkbox"/><br/>             Grain <input type="checkbox"/><br/>             Weld <input type="checkbox"/><br/>             Wrong Stock Pulled <input type="checkbox"/><br/>             Out of Sequence <input type="checkbox"/><br/>             Off-set <input type="checkbox"/><br/>             Mislabeled <input type="checkbox"/><br/>             Fit/Function <input type="checkbox"/><br/>             Misaligned/off center <input type="checkbox"/> </div> <div>             Positioned Wrong <input type="checkbox"/><br/>             Outside Dimensions <input type="checkbox"/><br/>             Over/Under tolerance <input type="checkbox"/><br/>             Part Incorrect <input type="checkbox"/><br/>             Part Lost/Missing <input type="checkbox"/><br/>             Part Moved <input type="checkbox"/><br/>             Drawing <input type="checkbox"/><br/>             Finish <input type="checkbox"/><br/>             Misread <input type="checkbox"/><br/>             Turning Sequence <input type="checkbox"/> </div> </div> |  |                                                 |  |
| OTHER : <input type="checkbox"/>   |   |   |  |                                                 |  |

**Work Order ID 163902**

Monday, July 10, 2017 12:42:31 PM

**\*163902\***

Page 2

Item ID: D3914-7 Accept **\*N900040100\*** Setup Start **\*NS1\***  
Revision ID: Stop **\*NS2\***  
Item Name: Rib  
Start Date: 7/14/2017 Start Qty: 2.00 **\*2\*** Cust Item ID:  
Required Date: 7/17/2017 Req'd Qty: 2.00 **\*2\*** Customer:  
Reference:

Approvals: Process Plan: \_\_\_\_\_ Date: \_\_\_\_\_ Tooling: \_\_\_\_\_ Date: \_\_\_\_\_ Run Start **\*NR1\***  
QC: \_\_\_\_\_ Date: \_\_\_\_\_ SPC (Y/N): \_\_\_\_\_ Date: \_\_\_\_\_ Stop **\*NR2\***

| Sequence ID/<br>Work Center ID | Operation<br>Description                    | Set Up/<br>Run Hours | Tool ID | Tool # | Plan<br>Code | Accept<br>Qty | Reject<br>Qty | Reject<br>Number | Insp.<br>Stamp |
|--------------------------------|---------------------------------------------|----------------------|---------|--------|--------------|---------------|---------------|------------------|----------------|
| 130                            | QC21- Final Inspection - Work Order Release | 0.00                 |         |        |              |               |               |                  |                |
| <b>*130*</b>                   |                                             |                      |         |        |              |               |               |                  |                |
| QC                             | Memo                                        | 0.20                 |         |        |              |               |               |                  |                |
| Quality Control                |                                             |                      |         |        |              |               |               |                  |                |

DAS  
21  
9-29

JUL 14 2017

DQA: \_\_\_\_\_ Date: \_\_\_\_\_



## WORK ORDER NON-CONFORMANCE / UPDATE

QA Closed: \_\_\_\_\_ Date: \_\_\_\_\_

Work Order update only ☐

|   |   |   |   |   |   |
|---|---|---|---|---|---|
| Work Order: _____<br><br>Part No. _____<br><br>NCR No. _____   | <b>DISPOSITION</b><br><br>Rework <input type="checkbox"/><br>Scrap <input type="checkbox"/><br>Use-as-is <input type="checkbox"/><br>Suspected Unapproved <input type="checkbox"/>   | <b>AGAINST DEPARTMENT/PROCESS</b><br><br><div style="display: flex; justify-content: space-between;"> <div>           Skid-tube <input type="checkbox"/><br/>           Machining <input type="checkbox"/><br/>           Thermoforming <input type="checkbox"/><br/>           Large Fab <input type="checkbox"/> </div> <div>           Cross tube <input type="checkbox"/><br/>           Small Fab <input type="checkbox"/><br/>           Finishing <input type="checkbox"/><br/>           Composite <input type="checkbox"/> </div> <div>           Water Jet <input type="checkbox"/><br/>           Prod. Eng. Coord. <input type="checkbox"/><br/>           Rec/Store/Packaging <input type="checkbox"/><br/>           Supplier <input type="checkbox"/> </div> <div>           Engineering <input type="checkbox"/><br/>           Quality <input type="checkbox"/><br/>           Other <input type="checkbox"/> </div> </div> |   |   |   |
| Date : _____   | Step #: _____   | QTY Effective : _____   |   | MRB (QSI042) Approval   |   |
| Description Work Order Deviation   |   | Disposition   |   | Completed By   |   |
|   |   |   |   | Lead hand / Supervisor Approval Verification   |   |
|   |   |   |   | QC / QA Coordinator Approval   |   |
|   |   |   |   |   |   |
| Root Cause   |   | FAULT CATEGORY   |   |   |   |
| Environment <input type="checkbox"/><br>Design <input type="checkbox"/><br>Doc/Data <input type="checkbox"/><br>Equip/Tooling <input type="checkbox"/><br>Handling/Pre <input type="checkbox"/><br>Material <input type="checkbox"/><br>Internal Transport <input type="checkbox"/><br>Tribal Knowledge <input type="checkbox"/><br>LOA <input type="checkbox"/><br>Substation <input type="checkbox"/><br>Past Expiry Date <input type="checkbox"/><br>Misidentified <input type="checkbox"/> | No Re-verification <input type="checkbox"/><br>Operator <input type="checkbox"/><br>Offset/Setup <input type="checkbox"/><br>Supplier <input type="checkbox"/><br>Training <input type="checkbox"/><br>Use for Testing <input type="checkbox"/><br>Poor Information <input type="checkbox"/><br>Rushing <input type="checkbox"/><br>Product Improvement <input type="checkbox"/><br>Process Improvement <input type="checkbox"/><br>Manufacturing Process <input type="checkbox"/><br>Past Due <input type="checkbox"/> | Pressure/Forced <input type="checkbox"/><br>Bending <input type="checkbox"/><br>Centre Not Concentric <input type="checkbox"/><br>Cracks <input type="checkbox"/><br>Crimp/Kink/Ripple/Wave <input type="checkbox"/><br>Cuffs <input type="checkbox"/><br>Crushing <input type="checkbox"/><br>Heat Treat <input type="checkbox"/><br>Wave/Twist in Tube <input type="checkbox"/><br>Marks/Chatter <input type="checkbox"/>   | Temperature/Cure <input type="checkbox"/><br>Set-up <input type="checkbox"/><br>BOM/Route <input type="checkbox"/><br>Broken/Damage/Defect <input type="checkbox"/><br>Inspection Incomplete/Unqualified <input type="checkbox"/><br>Contamination <input type="checkbox"/><br>Countersink <input type="checkbox"/><br>Cut Too Short <input type="checkbox"/><br>Instructions Incomplete/Unclear <input type="checkbox"/><br>Drill Holes <input type="checkbox"/> | Power Loss/Surge <input type="checkbox"/><br>Folio/Program <input type="checkbox"/><br>Grain <input type="checkbox"/><br>Weld <input type="checkbox"/><br>Wrong Stock Pulled <input type="checkbox"/><br>Out of Sequence <input type="checkbox"/><br>Off-set <input type="checkbox"/><br>Misabeled <input type="checkbox"/><br>Fit/Function <input type="checkbox"/><br>Misaligned/off center <input type="checkbox"/> | Positioned Wrong <input type="checkbox"/><br>Outside Dimensions <input type="checkbox"/><br>Over/Under tolerance <input type="checkbox"/><br>Part Incorrect <input type="checkbox"/><br>Part Lost/Missing <input type="checkbox"/><br>Part Moved <input type="checkbox"/><br>Drawing <input type="checkbox"/><br>Finish <input type="checkbox"/><br>Misread <input type="checkbox"/><br>Turning Sequence <input type="checkbox"/> |
| OTHER : _____   |   |   |   |   |   |

# Picklist Print

Monday, July 10, 2017 12:42:28 PM

Page 1

Work Order ID: 163902

\*163902\*

Parent Item: D3914-7

\*D3914-7\*

Parent Item Name: Rib

Start Date: 7/14/2017

Required Date: 7/17/2017

Start Qty: 2.00

Required Qty: 2.00

Comments: IPP Rev:A new issue DD 10.03.19 verified by:EC IPP Rev:B as  
per dwg revB DD 10.08.18 verified by:EC IPP Rev:C 11.01.18 chg  
qc5 to 6 DD verf:EC

| Component Item ID/<br>Item Name | Replacement<br>Item ID | Mfg/<br>Purch | Bin<br>Item | Primary<br>Location | Last<br>Location | Route<br>Seq ID | Unit of<br>Measure | Qty on<br>Hand | Qty per Kit | Total<br>Qty | Qty<br>Issued | Date<br>Issued | Status |
|---------------------------------|------------------------|---------------|-------------|---------------------|------------------|-----------------|--------------------|----------------|-------------|--------------|---------------|----------------|--------|
| M304TS0.500W.049                |                        | Purchased     | No          |                     |                  | 100             | f                  | 46.1468        | 7.875       | 16.57895     |               |                |        |

✓ \*M304TS0 500W 049\*

Square Tubing

\*\*

D.M.L 2017 07-14

Location

WA004

M136011

M137257

Loc Qty

46.14684

4.64684

41.5

Loc Code

137992-17

DQA: \_\_\_\_\_ Date: \_\_\_\_\_




## WORK ORDER NON-CONFORMANCE / UPDATE

QA Closed: \_\_\_\_\_ Date: \_\_\_\_\_

Work Order update only ☐

|   |   |   |  |                                              |  |
|---|---|---|--|----------------------------------------------|--|
| Work Order: _____<br><br>Part No. _____<br><br>NCR No. _____   | <b>DISPOSITION</b><br><br>Rework <input type="checkbox"/><br>Scrap <input type="checkbox"/><br>Use-as-is <input type="checkbox"/><br>Suspected Unapproved <input type="checkbox"/> | <b>AGAINST DEPARTMENT/PROCESS</b><br><br><div style="display: flex; justify-content: space-between;"> <div>           Skid-tube <input type="checkbox"/><br/>           Machining <input type="checkbox"/><br/>           Thermoforming <input type="checkbox"/><br/>           Large Fab <input type="checkbox"/> </div> <div>           Cross tube <input type="checkbox"/><br/>           Small Fab <input type="checkbox"/><br/>           Finishing <input type="checkbox"/><br/>           Composite <input type="checkbox"/> </div> <div>           Water Jet <input type="checkbox"/><br/>           Prod. Eng. Coord. <input type="checkbox"/><br/>           Rec/Store/Packaging <input type="checkbox"/><br/>           Supplier <input type="checkbox"/> </div> <div>           Engineering <input type="checkbox"/><br/>           Quality <input type="checkbox"/><br/>           Other <input type="checkbox"/> </div> </div>   |  |                                              |  |
| Date : _____   | Step #: _____   | QTY Effective : _____   |  | MRB (QSI042) Approval                        |  |
| Description Work Order Deviation   |   | Disposition   |  | Completed By                                 |  |
|   |   |   |  | Lead hand / Supervisor Approval Verification |  |
|   |   |   |  | QC / QA Coordinator Approval                 |  |
|   |   |   |  |                                              |  |
| <b>Root Cause</b><br><div style="display: flex; justify-content: space-between;"> <div>           Environment <input type="checkbox"/><br/>           Design <input type="checkbox"/><br/>           Doc/Data <input type="checkbox"/><br/>           Equip/Tooling <input type="checkbox"/><br/>           Handling/Pre <input type="checkbox"/><br/>           Material <input type="checkbox"/><br/>           Internal Transport <input type="checkbox"/><br/>           Tribal Knowledge <input type="checkbox"/><br/>           LOA <input type="checkbox"/><br/>           Substation <input type="checkbox"/><br/>           Past Expiry Date <input type="checkbox"/><br/>           Misidentified <input type="checkbox"/> </div> <div>           No Re-verification <input type="checkbox"/><br/>           Operator <input type="checkbox"/><br/>           Offset/Setup <input type="checkbox"/><br/>           Supplier <input type="checkbox"/><br/>           Training <input type="checkbox"/><br/>           Use for Testing <input type="checkbox"/><br/>           Poor Information <input type="checkbox"/><br/>           Rushing <input type="checkbox"/><br/>           Product Improvement <input type="checkbox"/><br/>           Process Improvement <input type="checkbox"/><br/>           Manufacturing Process <input type="checkbox"/><br/>           Past Due <input type="checkbox"/> </div> </div> |   | <b>FAULT CATEGORY</b><br><div style="display: flex; justify-content: space-between;"> <div>           Pressure/Forced <input type="checkbox"/><br/>           Bending <input type="checkbox"/><br/>           Centre Not Concentric <input type="checkbox"/><br/>           Cracks <input type="checkbox"/><br/>           Crimp/Kink/Ripple/Wave <input type="checkbox"/><br/>           Cuffs <input type="checkbox"/><br/>           Crushing <input type="checkbox"/><br/>           Heat Treat <input type="checkbox"/><br/>           Wave/Twist in Tube <input type="checkbox"/><br/>           Marks/Chatter <input type="checkbox"/> </div> <div>           Temperature/Cure <input type="checkbox"/><br/>           Set-up <input type="checkbox"/><br/>           BOM/Route <input type="checkbox"/><br/>           Broken/Damage/Defect <input type="checkbox"/><br/>           Inspection Incomplete/Unqualified <input type="checkbox"/><br/>           Contamination <input type="checkbox"/><br/>           Countersink <input type="checkbox"/><br/>           Cut Too Short <input type="checkbox"/><br/>           Instructions Incomplete/Unclear <input type="checkbox"/><br/>           Drill Holes <input type="checkbox"/> </div> <div>           Power Loss/Surge <input type="checkbox"/><br/>           Folio/Program <input type="checkbox"/><br/>           Grain <input type="checkbox"/><br/>           Weld <input type="checkbox"/><br/>           Wrong Stock Pulled <input type="checkbox"/><br/>           Out of Sequence <input type="checkbox"/><br/>           Off-set <input type="checkbox"/><br/>           Misabeled <input type="checkbox"/><br/>           Fit/Function <input type="checkbox"/><br/>           Misaligned/off center <input type="checkbox"/> </div> <div>           Positioned Wrong <input type="checkbox"/><br/>           Outside Dimensions <input type="checkbox"/><br/>           Over/Under tolerance <input type="checkbox"/><br/>           Part Incorrect <input type="checkbox"/><br/>           Part Lost/Missing <input type="checkbox"/><br/>           Part Moved <input type="checkbox"/><br/>           Drawing <input type="checkbox"/><br/>           Finish <input type="checkbox"/><br/>           Misread <input type="checkbox"/><br/>           Turning Sequence <input type="checkbox"/> </div> </div> |  |                                              |  |
| OTHER : <input type="checkbox"/>   |   |   |  |                                              |  |

| ITEM | QTY<br>-041 | P/N       | DESCRIPTION                |
|------|-------------|-----------|----------------------------|
|      | X           | D3914-041 | LONG BASKET LID ASSY (350) |
| 1    | 2           | D2581     | MOUNTING BRACKET           |
| 2    | 1           | D3914-101 | TUBULAR ASSY, LONG LID     |
| 3    | 3           | D4016-3   | HINGE HALF, LID            |
| 4    | 1           | D4020-5   | LID MESH, 350 LONG BASKET  |
| 5    | 1           | D4021-3   | DATA PLATE                 |

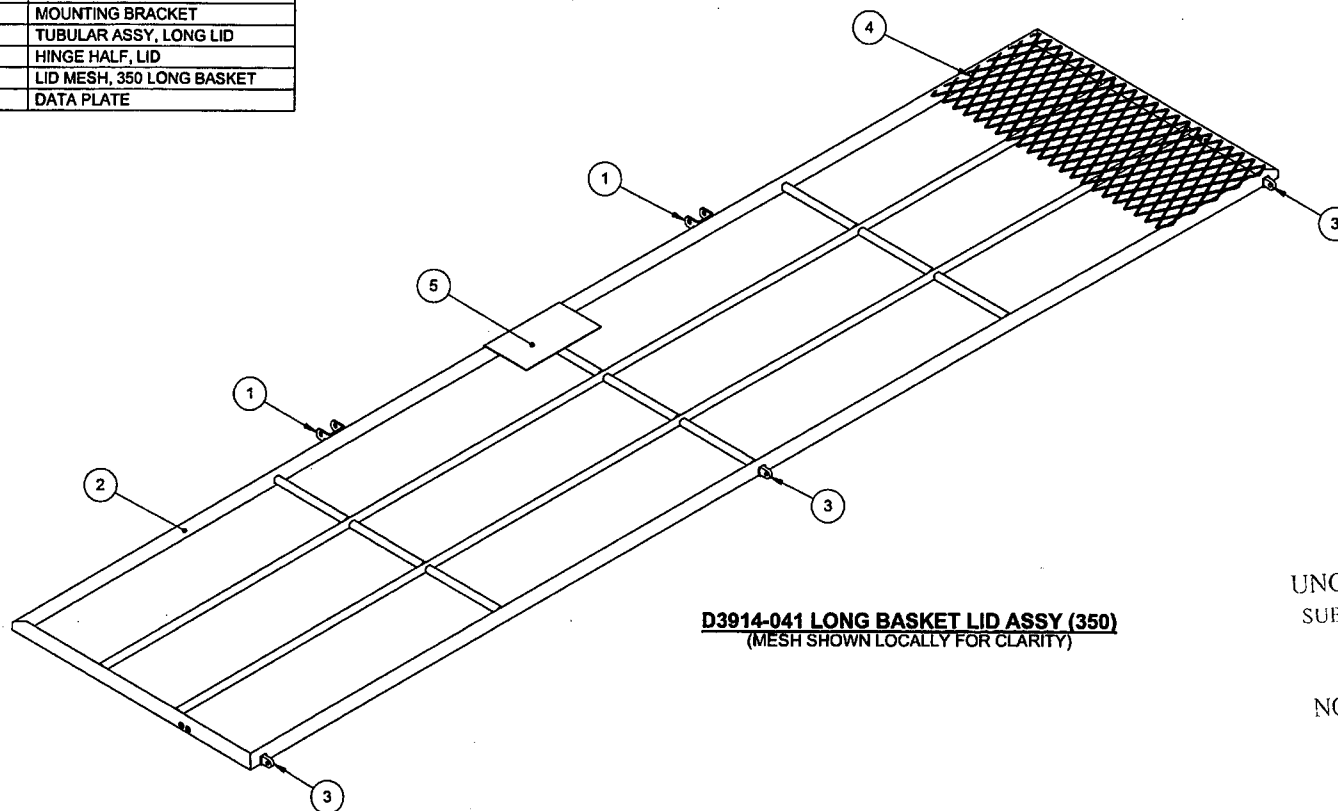

**D3914-041 LONG BASKET LID ASSY (350)**  
(MESH SHOWN LOCALLY FOR CLARITY)

SHOP COPY  
RETURN TO  
ENGINEERING  
UNCONTROLLED COPY  
SUBJECT TO AMENDMENT  
WITHOUT NOTICE  
WORK ORDER  
NO. *163902 M.C.S.*  
*1707-12*


**NOTES:**

- 1) MATERIAL: N/A
- 2) FINISH: POWDER COAT BLACK SANDTEX (4.3.5.7) PER DART QSI 005 4.3  
APPLY BLACK ANTI-SKID PAINT TO OUTSIDE SURFACE OF MESH PER DART QSI 005 4.4
- 3) TOLERANCES: PER DART QSI 018 UNLESS OTHERWISE NOTED
- 4) UNITS: INCHES UNLESS OTHERWISE NOTED
- 5) BREAK SHARP EDGES: N/A
- 6) IDENTIFICATION: SCRIBE DART P/N AND B/N USING 0.13 (MINIMUM) HIGH LETTERING PER QSI 044 6.4
- 7) WEIGHT: 22.35 lbs APPROX
- 8) MASK HOLES PRIOR TO FINISHING
- 9) WELD PER DART QSI 004
- 10) MASK THIS AREA PRIOR TO FINISH


RELEASED  
2017-06-07  
ECN 17-580

APPROVED


|            |   |   |              |
|------------|---|---|--------------|
| D          | SHEET 1: UPDATED NOTE 6 ADDED NOTE 10. D2728-3 DELETED. SHEET 2: SECTION AND VIEW LETTERS UPDATED. ADDED VIEW E-E. (PAR15-418)          | AJS   | 16.11.21     |
| C          | REFER TO SHEET 3 D4035-041 DELETED AND REPLACED BY D4035-043. REASON: PROPARM NO LONGER OFFERED.                                        | AJS   | 13.03.13     |
| B          | REMOVED D4086-210. UPDATED DETAIL F ACCORDINGLY (A3-2). REASON: NOW INSTALLED BY OPERATORS PER D350-607-2 REV. C AND D350-607-3 REV. A. | MB   | 10.08.05     |
| A          | NEW ISSUE   | JPH   | 10.03.16     |
| REV.       | DESCRIPTION   | BY   | DATE         |
| DESIGN     | AJS   | <b>DART AEROSPACE LTD</b><br>HAWKESBURY, ONTARIO, CANADA   |              |
| DRAWN      | AJS   |   |              |
| CHECKED    | JMH   | DRAWING NO.   | REV. D       |
| MFG. APPR. | DD   | <b>D3914</b>   | SHEET 1 OF 5 |
| APPROVED   | WM   | TITLE   | SCALE        |
| DE APPR.   | DS   | <b>LONG BASKET LID ASSY (350)</b>   | NTS          |
| DATE       | 16.11.21   | COPYRIGHT © 2010 BY DART AEROSPACE LTD<br>THIS DOCUMENT IS PRIVATE AND CONFIDENTIAL AND IS SUPPLIED ON THE EXPRESS CONDITION THAT IT IS NOT TO BE USED FOR ANY PURPOSE OR COPIED OR REPRODUCED TO ANY OTHER PERSON WITHOUT WRITTEN PERMISSION FROM DART AEROSPACE LTD. |              |

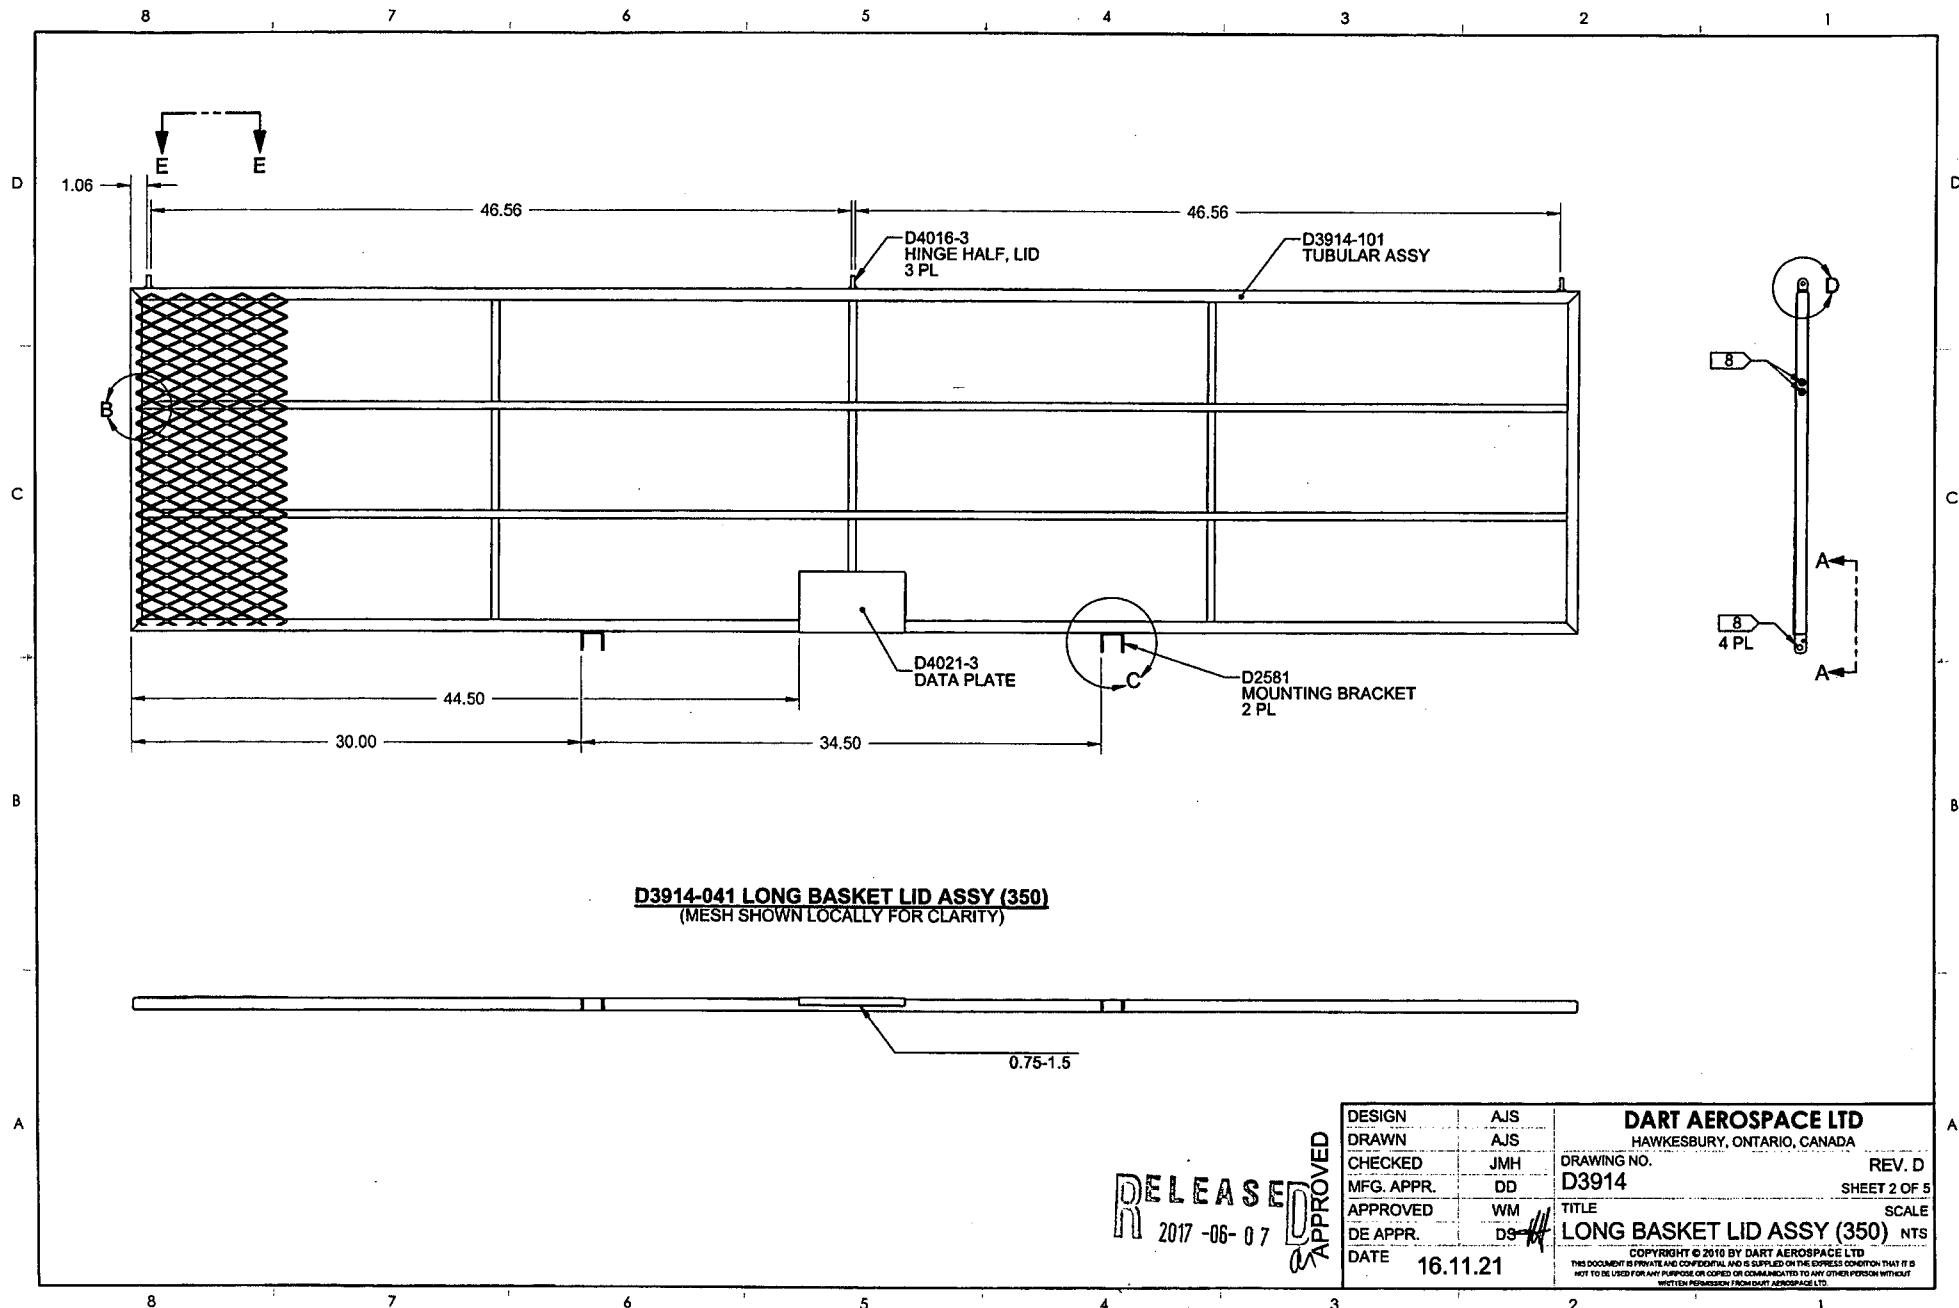




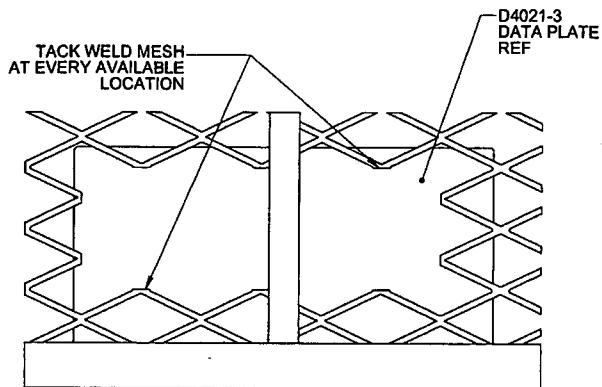


**VIEW A-A**  
SCALE 4X

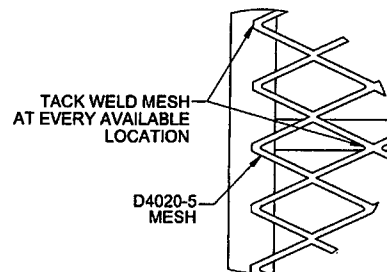


**DETAIL B**  
SCALE 4X

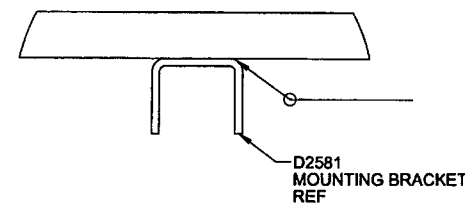

**DETAIL C**  
SCALE 4X  
2 PL

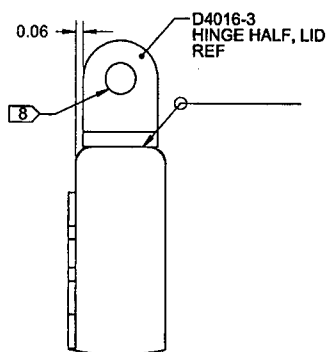

**DETAIL D**  
SCALE 8X  
3 PL

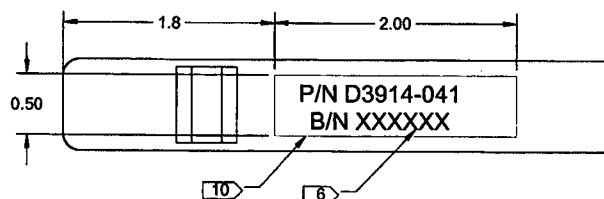


**VIEW E-E**  
SCALE 8X

RELEASED  
2017-06-07


APPROVED

|            |          |   |              |
|------------|----------|---|--------------|
| DESIGN     | AJS      | <b>DART AEROSPACE LTD</b>   |              |
| DRAWN      | AJS      | HAWKESBURY, ONTARIO, CANADA   |              |
| CHECKED    | JMH      | DRAWING NO.   | REV. D       |
| MFG. APPR. | DD       | <b>D3914</b>   | SHEET 3 OF 5 |
| APPROVED   | WM       | TITLE   | SCALE        |
| DE APPR.   | DS-#     | <b>LONG BASKET LID ASSY (350)</b>   | NTS          |
| DATE       | 16.11.21 | <small>COPYRIGHT © 2010 BY DART AEROSPACE LTD<br/>THIS DOCUMENT IS PRIVATE AND CONFIDENTIAL AND IS SUPPLIED ON THE EXPRESS CONDITION THAT IT IS NOT TO BE USED FOR ANY PURPOSE OR COPIED OR COMMUNICATED TO ANY OTHER PERSON WITHOUT WRITTEN PERMISSION FROM DART AEROSPACE LTD.</small> |              |

| ITEM | QTY<br>-101 | P/N       | DESCRIPTION                  |
|------|-------------|-----------|------------------------------|
|      | X           | D3914-101 | TUBULAR ASSY, LONG LID (350) |
| 1    | 2           | D3914-1   | RIB                          |
| 2    | 2           | D3914-7   | RIB                          |
| 3    | 9           | D4018-5   | RIB                          |
| 4    | 2           | D4035-043 | BASKET LID RIB ASSY, AFT     |

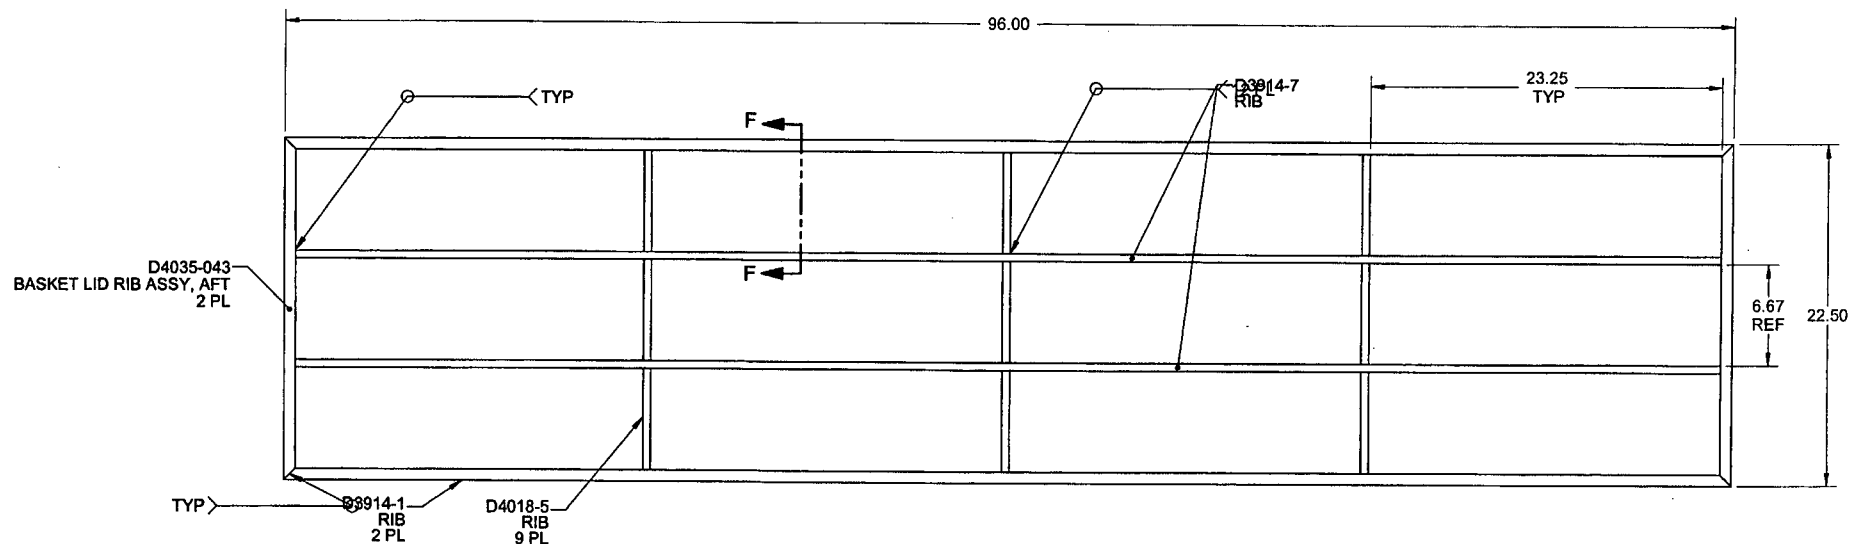

8 D3914-101 TUBULAR ASSY, LONG LID

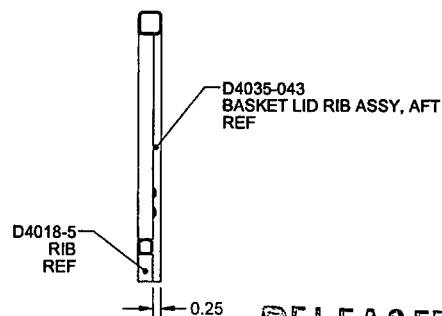

SECTION F-F  
SCALE 2X

- NOTES:
- 1) MATERIAL: N/A
  - 2) FINISH: NONE
  - 3) TOLERANCES: PER DART QSI 018 UNLESS OTHERWISE NOTED
  - 4) UNITS: INCHES UNLESS OTHERWISE NOTED
  - 5) BREAK SHARP EDGES: N/A
  - 6) IDENTIFICATION: N/A
  - 7) WEIGHT: 14.10 lbs
  - 8) TOLERANCE FOR XX.XX DIMENSIONS 0.06 FOR D3914-101
  - 9) WELD PER DART QSI 004

RELEASE  
2017-06-07

APPROVED

|   |          |                                        |              |
|---|----------|----------------------------------------|--------------|
| DESIGN   | AJS      | DART AEROSPACE LTD                     |              |
| DRAWN   | AJS      | HAWKESBURY, ONTARIO, CANADA            |              |
| CHECKED   | JMH      | DRAWING NO.                            | REV. D       |
| MFG. APPR.   | DD       | D3914                                  | SHEET 4 OF 5 |
| APPROVED   | WM       | TITLE                                  | SCALE        |
| DE APPR.   | DS       | LONG BASKET LID ASSY (350)             | NTS          |
| DATE   | 16.11.21 | COPYRIGHT © 2010 BY DART AEROSPACE LTD |              |
| THIS DOCUMENT IS PRIVATE AND CONFIDENTIAL, AND IS SUPPLIED ON THE EXPRESS CONDITION THAT IT IS NOT TO BE USED FOR ANY PURPOSE OR COPIED OR COMMUNICATED TO ANY OTHER PERSON WITHOUT WRITTEN PERMISSION FROM DART AEROSPACE LTD. |          |                                        |              |

